ELECTRICAL LAYOUT

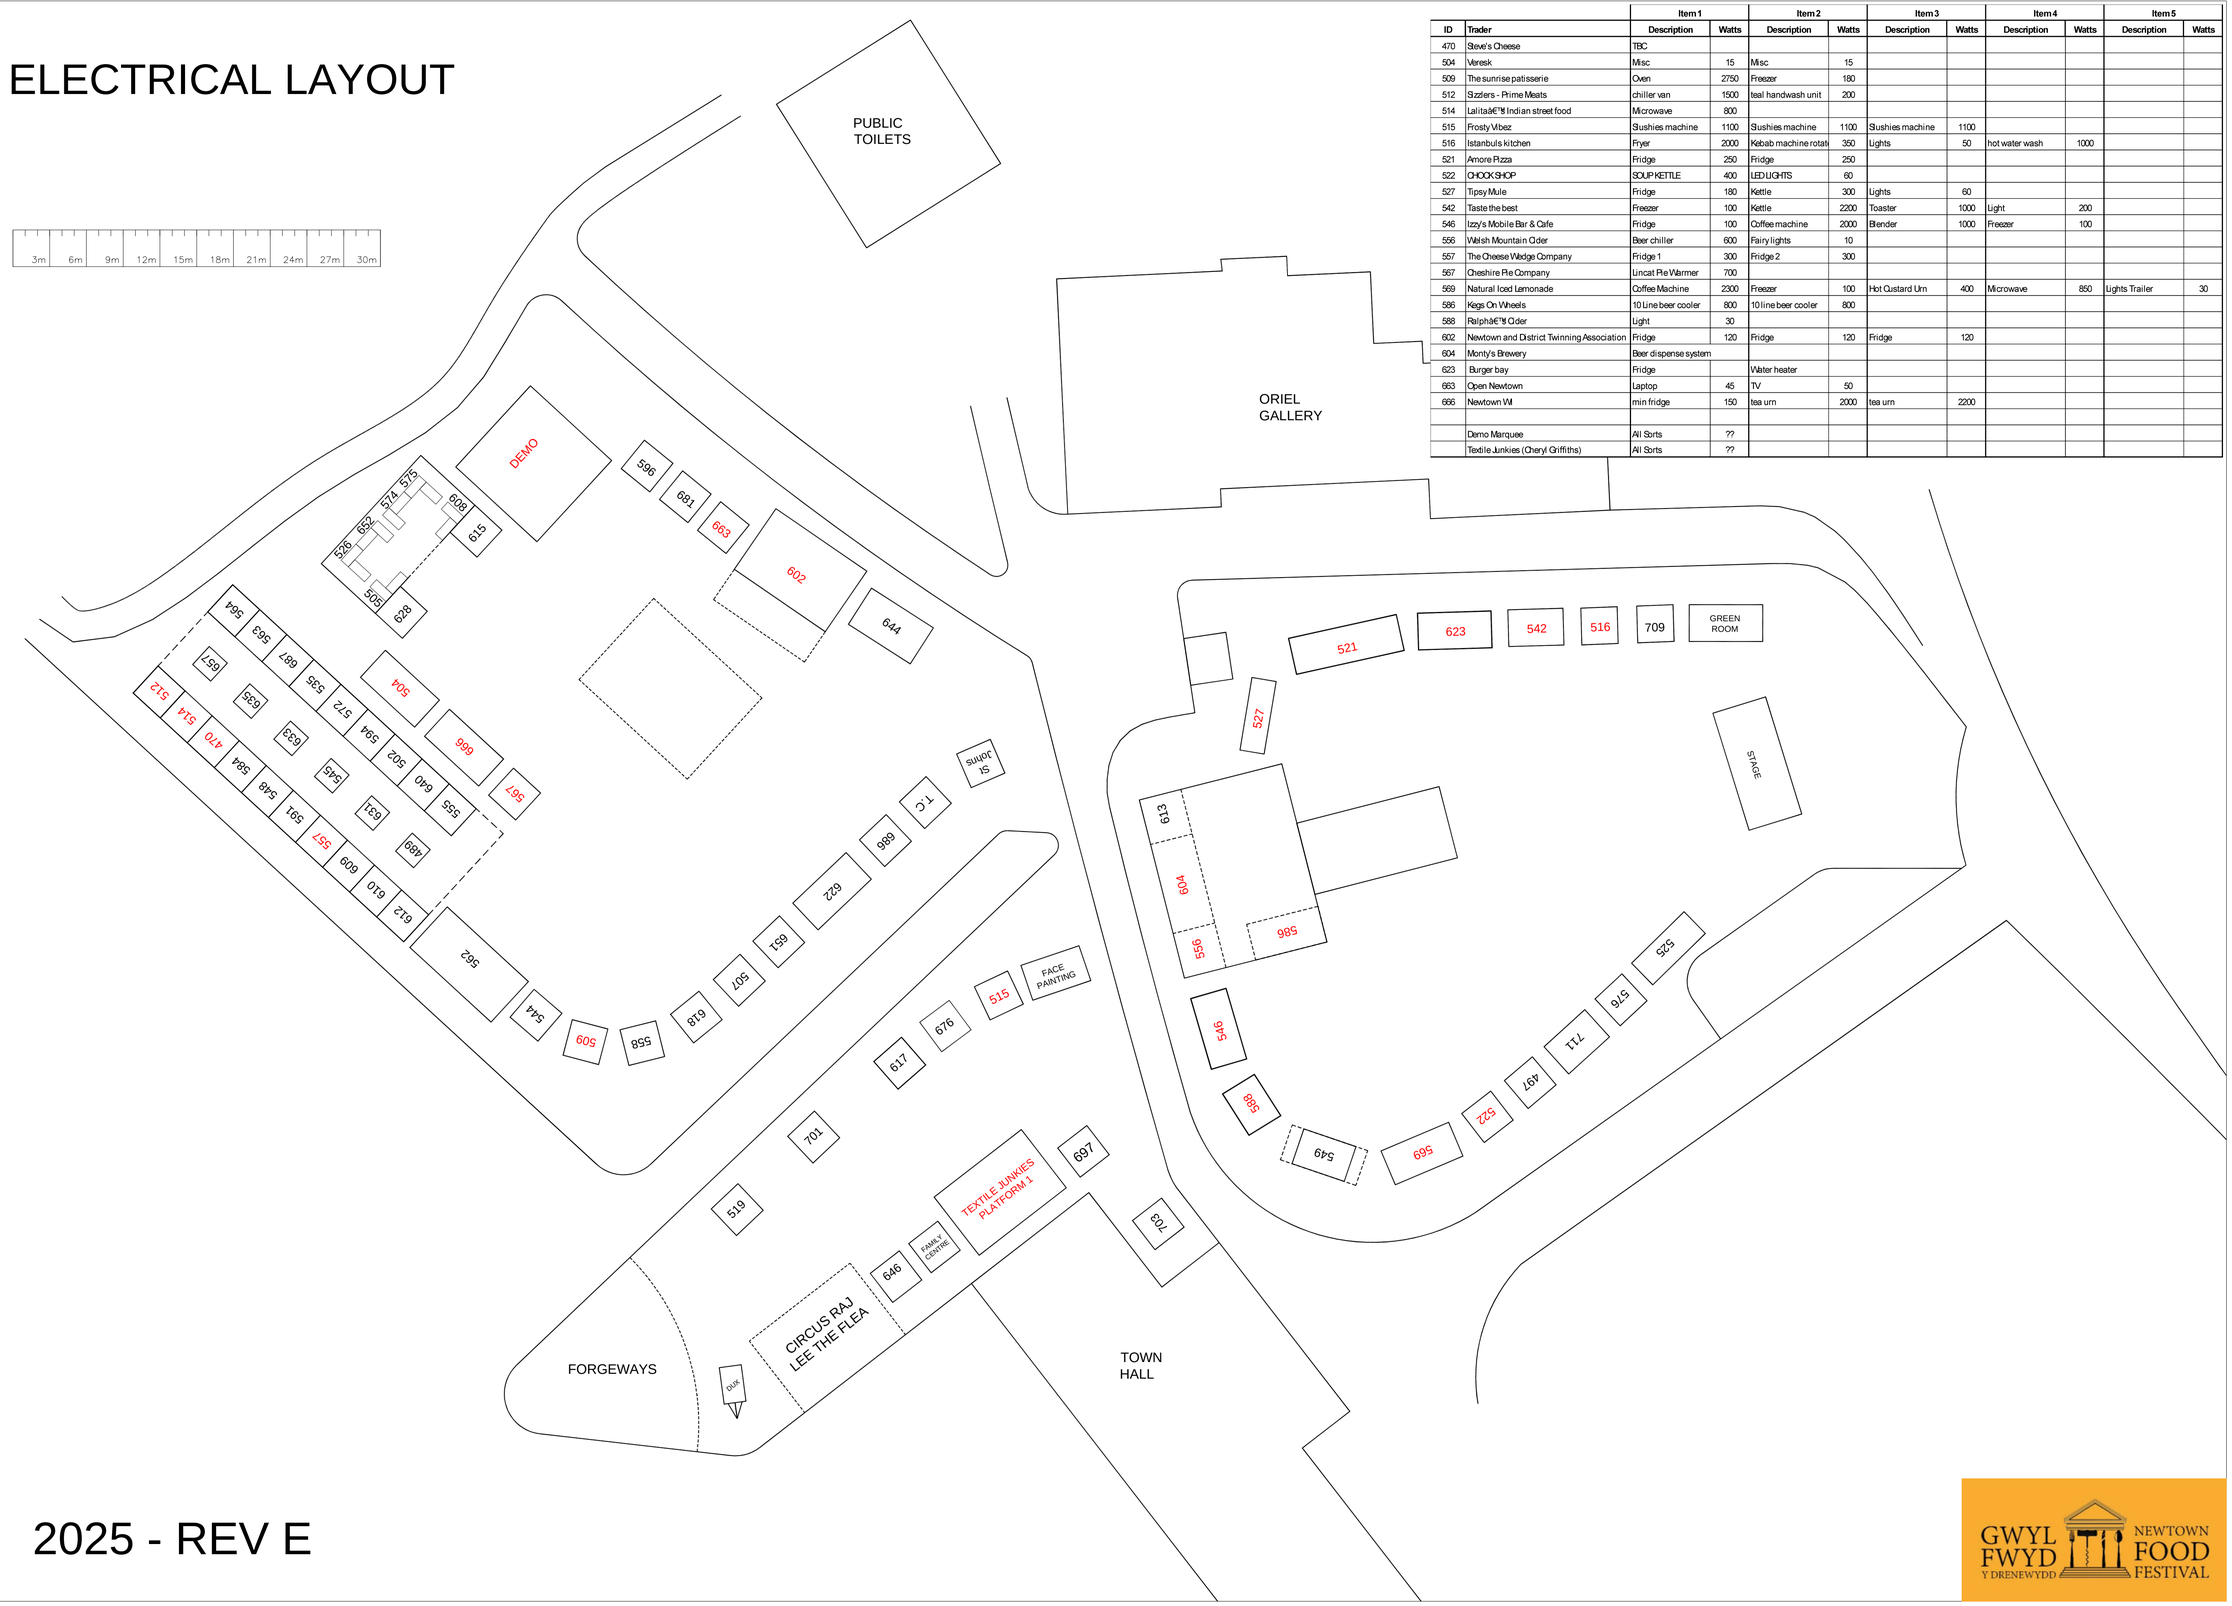

		Item 1		Item 2		Item 3		Item 4		Item 5	
ID	Trader	Description	Watts	Description	Watts	Description	Watts	Description	Watts	Description	Watts
470	Steve's Cheese	TBC									
504	Veresk	Misc	15	Misc	15						
509	The sunrise patisserie	Oven	2750	Freezer	180						
512	Sizzlers - Prime Meats	chiller van	1500	teal handwash unit	200						
514	Lalitaâ€™s Indian street food	Microwave	800								
515	Frosty Vibez	Slushies machine	1100	Slushies machine	1100	Slushies machine	1100				
516	Istanbuls kitchen	Fryer	2000	Kebab machine rotati	350	Lights	50	hot water wash	1000		
521	Amore Pizza	Fridge	250	Fridge	250						
522	CHOCK SHOP	SOUP KETTLE	400	LED LIGHTS	60						
527	Tipsy Mule	Fridge	180	Kettle	300	Lights	60				
542	Taste the best	Freezer	100	Kettle	2200	Toaster	1000	Light	200		
546	Izzy's Mobile Bar & Cafe	Fridge	100	Coffee machine	2000	Blender	1000	Freezer	100		
556	Welsh Mountain Cider	Beer chiller	600	Fairy lights	10						
557	The Cheese Wedge Company	Fridge 1	300	Fridge 2	300						
567	Cheshire Pie Company	Lincat Pie Warmer	700								
569	Natural Iced Lemonade	Coffee Machine	2300	Freezer	100	Hot Custard Urn	400	Microwave	850	Lights Trailer	30
586	Kegs On Wheels	10 Line beer cooler	800	10 line beer cooler	800						
588	Ralphâ€™s Cider	Light	30								
602	Newtown and District Twinning Association	Fridge	120	Fridge	120	Fridge	120				
604	Monty's Brewery	Beer dispense system									
623	Burger bay	Fridge		Water heater							
663	Open Newtown	Laptop	45	TV	50						
666	Newtown WI	min fridge	150	tea urn	2000	tea urn	2200				
	Demo Marquee	All Sorts	??								
	Textile Junkies (Cheryl Griffiths)	All Sorts	??								

2025 - REV E

GWYL FWYD Y DRENEWYDD NEWTOWN FOOD FESTIVAL